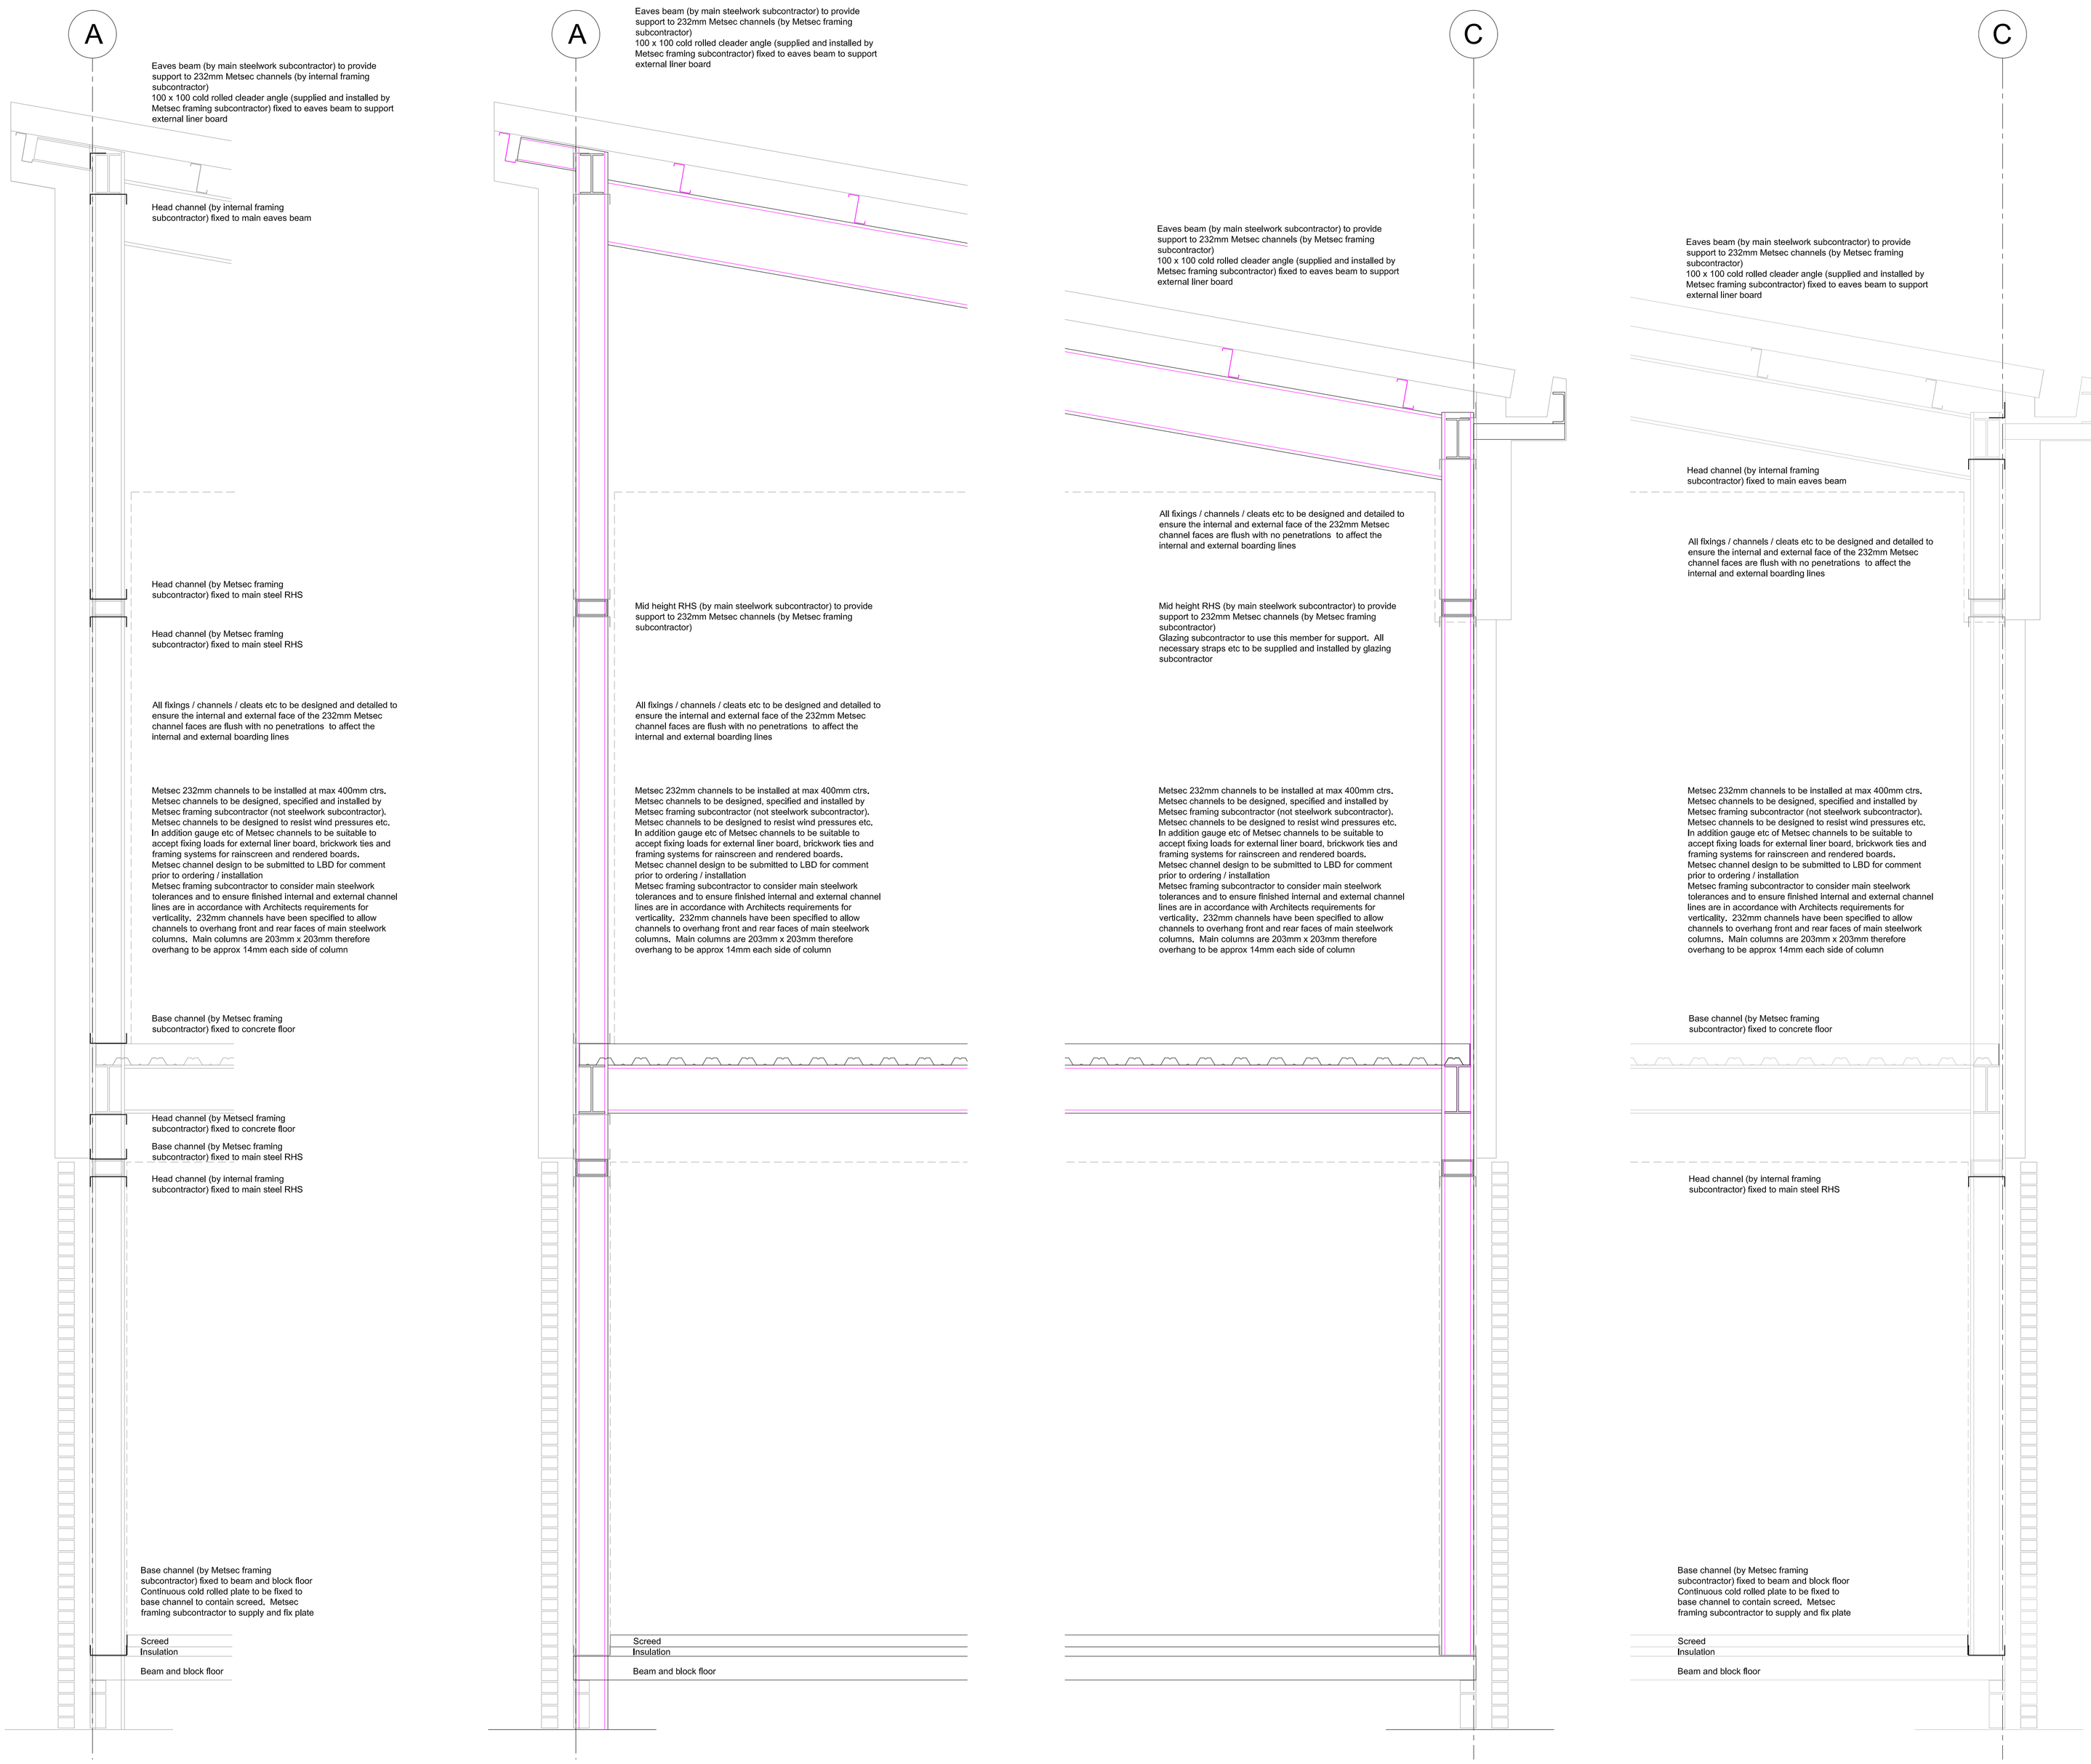

lindsay baxter design ltd
Consulting Civil & Structural Engineers
Bond House • 18 Bond Street • Wakefield • WF1 2QP
Tel +01924 215 585 www.lbaxterdesign.co.uk

Project:
Proposed extension
Dr Challoner's School

Title:
Detailed structural sections

Project No:	1369	**Dwg No:**	04 rev 0
Date:	May 2020	**Sheet Size:**	A1
Drawn:	LJB	**Scale:**	1.20